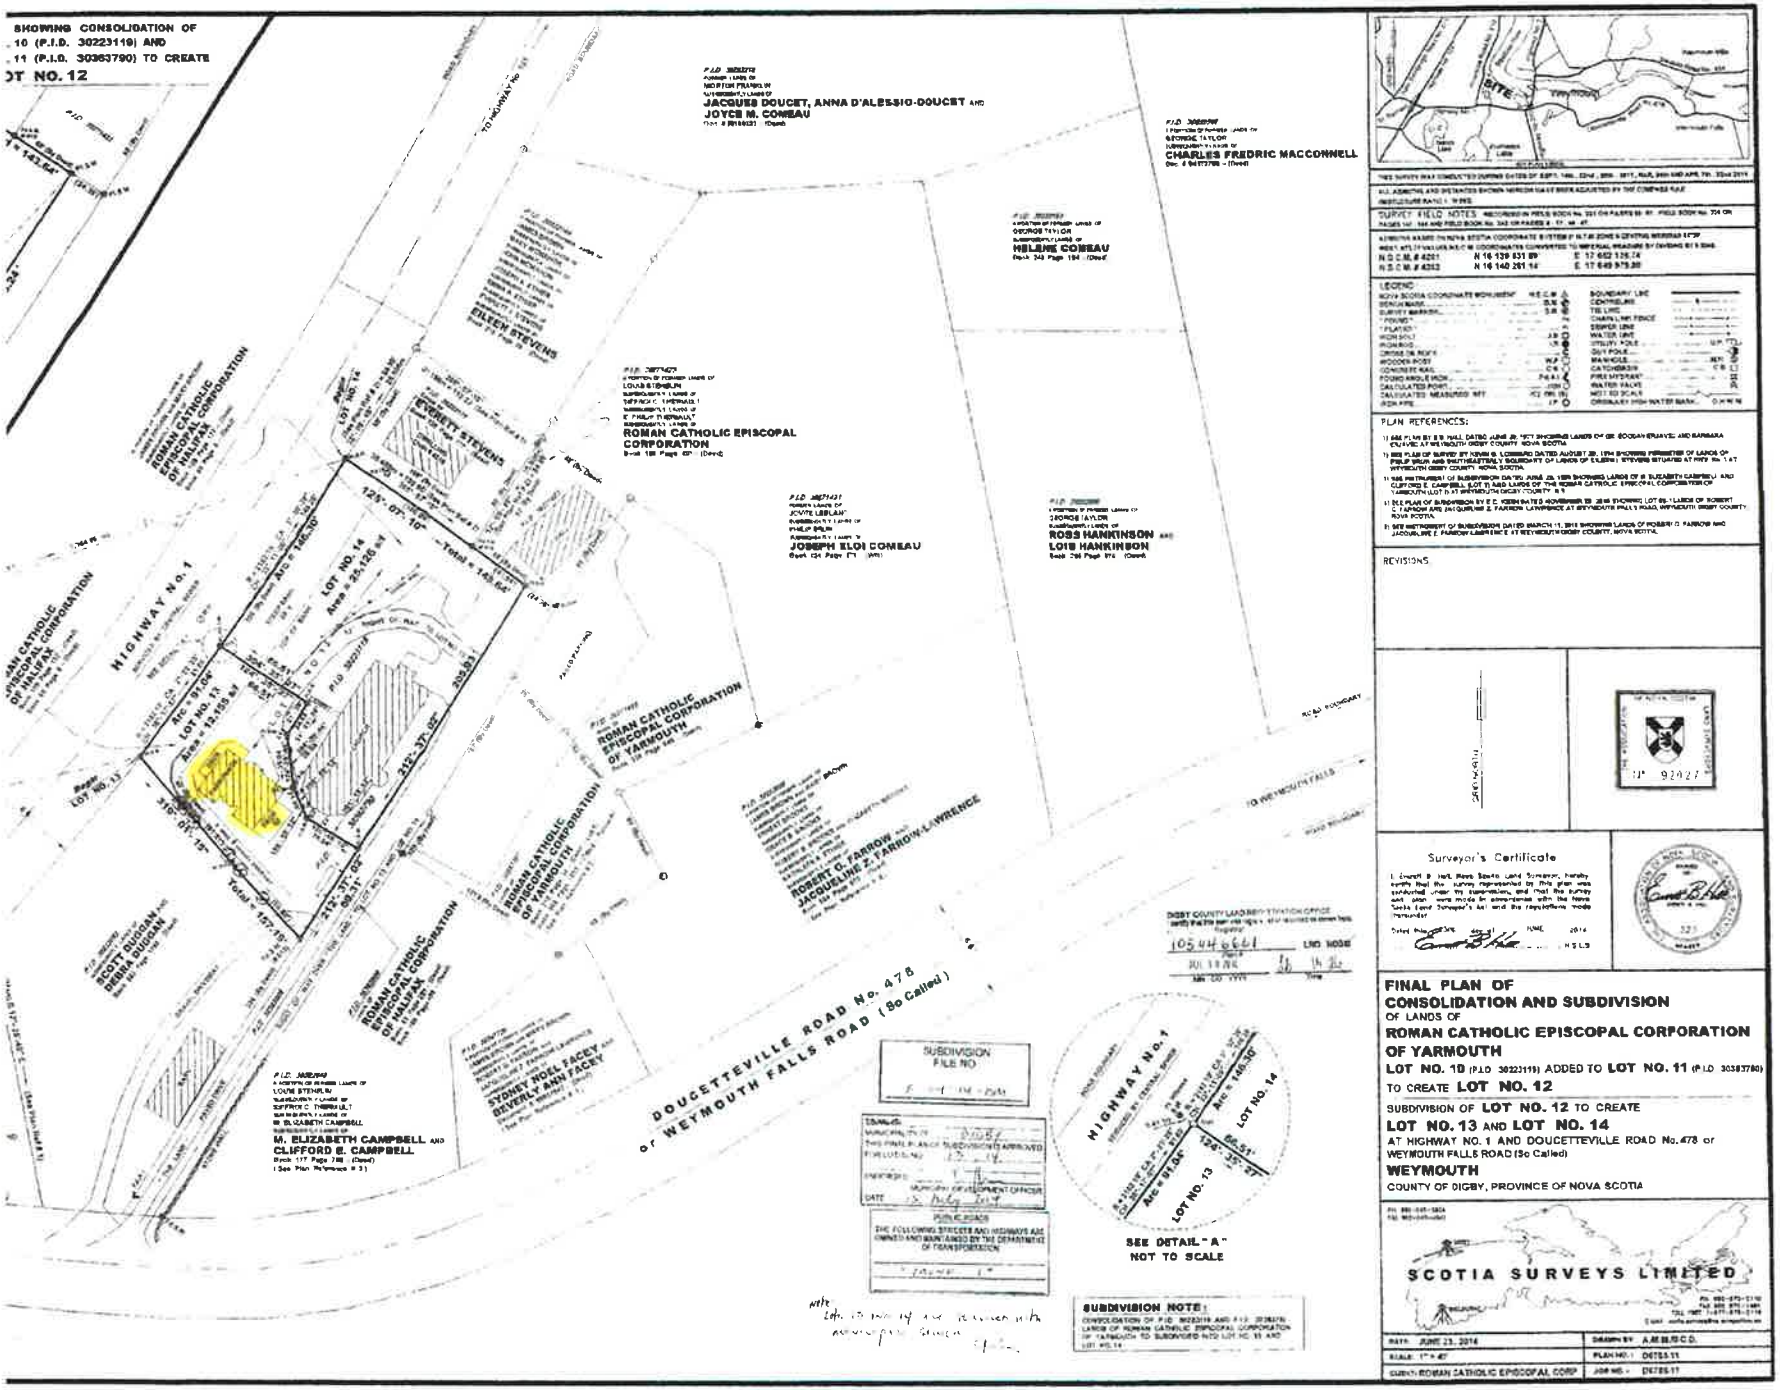

SURVEY FIELD NOTES RECORDED IN FIELD BOOK No. 331 ON PAGES 89 - 91 FIELD BOOK No. 704 ON PAGES 147 - 148 AND FIELD BOOK No. 343 ON PAGES 8 - 17, 46 - 47.

N.S.C.M. # 4201	N 16 139 831.89	E 17 662 126.74
N.S.C.M. # 4202	N 16 140 261.16	E 17 649 979.26

LEGEND

NOVA SCOTIA COORDINATE MONUMENT	N.S.C.M.	BOUNDARY LINE	
BENCH MARK	B.M.	CENTRELINE	
SURVEY MARKER	S.M.	TIE LINE	
* FOUND		CHAIN LINK FENCE	
* PLACED		SNIPER LINE	
IRON BOLT	I.B.	WATER LINE	
IRON ROD	I.R.	UTILITY POLE	U.P.
CROSS IN ROCK		GUY POLE	
WOODEN POST	W.P.	MANHOLE	M.H.
CONCRETE POST	C.P.	CATCHBASIN	C.B.
FOUND ANGLE IRON	F.A.I.	FIRE HYDRANT	
CALCULATED POINT		WATER VALVE	
CALCULATED MEASURED NOT IRON PIPE SET		NOT TO SCALE	
		ORDINARY HIGH WATER MARK	O.H.W.M.

PLAN REFERENCES:

1) 640 P.I. NS 51 S 9 (NAD, DATED JUNE 29, 1971 SHOWING LANDS OF DR. BOGDAN ERHARDT AND BARBARA ELLVEE AT WEYMOUTH DIGBY COUNTY NOVA SCOTIA
2) 888 PLAN OF SURVEY BY KEVIN R. LOMBARD DATED AUGUST 28, 1974 SHOWING PERIMETER OF LANDS OF PHILIP BRUN AND SMITHBATTEN Y SQUIRE(NOT OF LANDS OF EILEEN I. STEVENS SITUATED AT RTE No. 1 AT WYGEATEN DIGBY COUNTY NOVA SCOTIA.
3) 1048 PLAN ENTITLED OF SUBDIVISION DATED JUNE 29, 1978 SHOWING LANDS OF M. ELIZABETH CAMPBELL AND CLIFFORD E. CAMPBELL (LOT 7) AND LANDS OF THE ROMAN CATHOLIC EPISCOPAL CORPORATION OF YARMOUTH (LOT 7-1) AT WYMOUTH DIGBY COUNTY N.S.
4) 1048 PLAN OF SUBDIVISION BY E.C. KEEN DATED NOVEMBER 29, 2010 SHOWING LOT 09-1 LANDS OF ROBERT O. FARROW AND JACQUELINE Z. FARROW LAWRENCE AT BRYMDATE FALLS ROAD, WEYMOUTH DIGBY COUNTY, NOVA SCOTIA.
5) 1048 INSTRUMENT OF SUBDIVISION DATED MARCH 13, 2012 SHOWING LANDS OF ROBERT O. FARROW AND JACQUELINE Z. FARROW LAWRENCE AT WEYMOUTH DIGBY COUNTY, NOVA SCOTIA.

REVISIONS

I.P. 92427

Surveyor's Certificate

I, Everett B. Hall, Nova Scotia Land Surveyor, hereby certify that the survey represented by this plan was conducted under my supervision, and that the survey and plan were made in accordance with the Nova Scotia Land Surveyor's Act and the regulations made thereunder.

Dated this ____ day of JUNE, 2014

N.S.L.S.

DIGBY COUNTY LAND REGISTRATION OFFICE
certify that this instrument was filed in the Land Registration Office for the County of Digby and is recorded in Book ____ Page ____
Document Number 105446661
Date JULY 11 2014 Time 11:11:22
Registrar LAND NOSE

SUBDIVISION FILE NO

DATE July 2014

PUBLIC ROADS
THE FOLLOWING STREETS AND HIGHWAYS ARE OWNED AND MAINTAINED BY THE DEPARTMENT OF TRANSPORTATION

FINAL PLAN OF CONSOLIDATION AND SUBDIVISION

OF LANDS OF

ROMAN CATHOLIC EPISCOPAL CORPORATION OF YARMOUTH

LOT NO. 10 (P.I.D 30223119) ADDED TO **LOT NO. 11** (P.I.D 30363790)

TO CREATE **LOT NO. 12**

SUBDIVISION OF **LOT NO. 12** TO CREATE

LOT NO. 13 AND **LOT NO. 14**

AT HIGHWAY NO. 1 AND DOUCETTEVILLE ROAD No. 478 or WEYMOUTH FALLS ROAD (So Called)

WEYMOUTH

COUNTY OF DIGBY, PROVINCE OF NOVA SCOTIA

SCOTIA SURVEYS LIMITED

DATE: JUNE 23, 2014	DRAWN BY: A.M.B./R.C.D.
SCALE: 1" = 40'	PLAN NO.: D6755.11
CLIENT: ROMAN CATHOLIC EPISCOPAL CORP.	JOB NO.: D6755.11